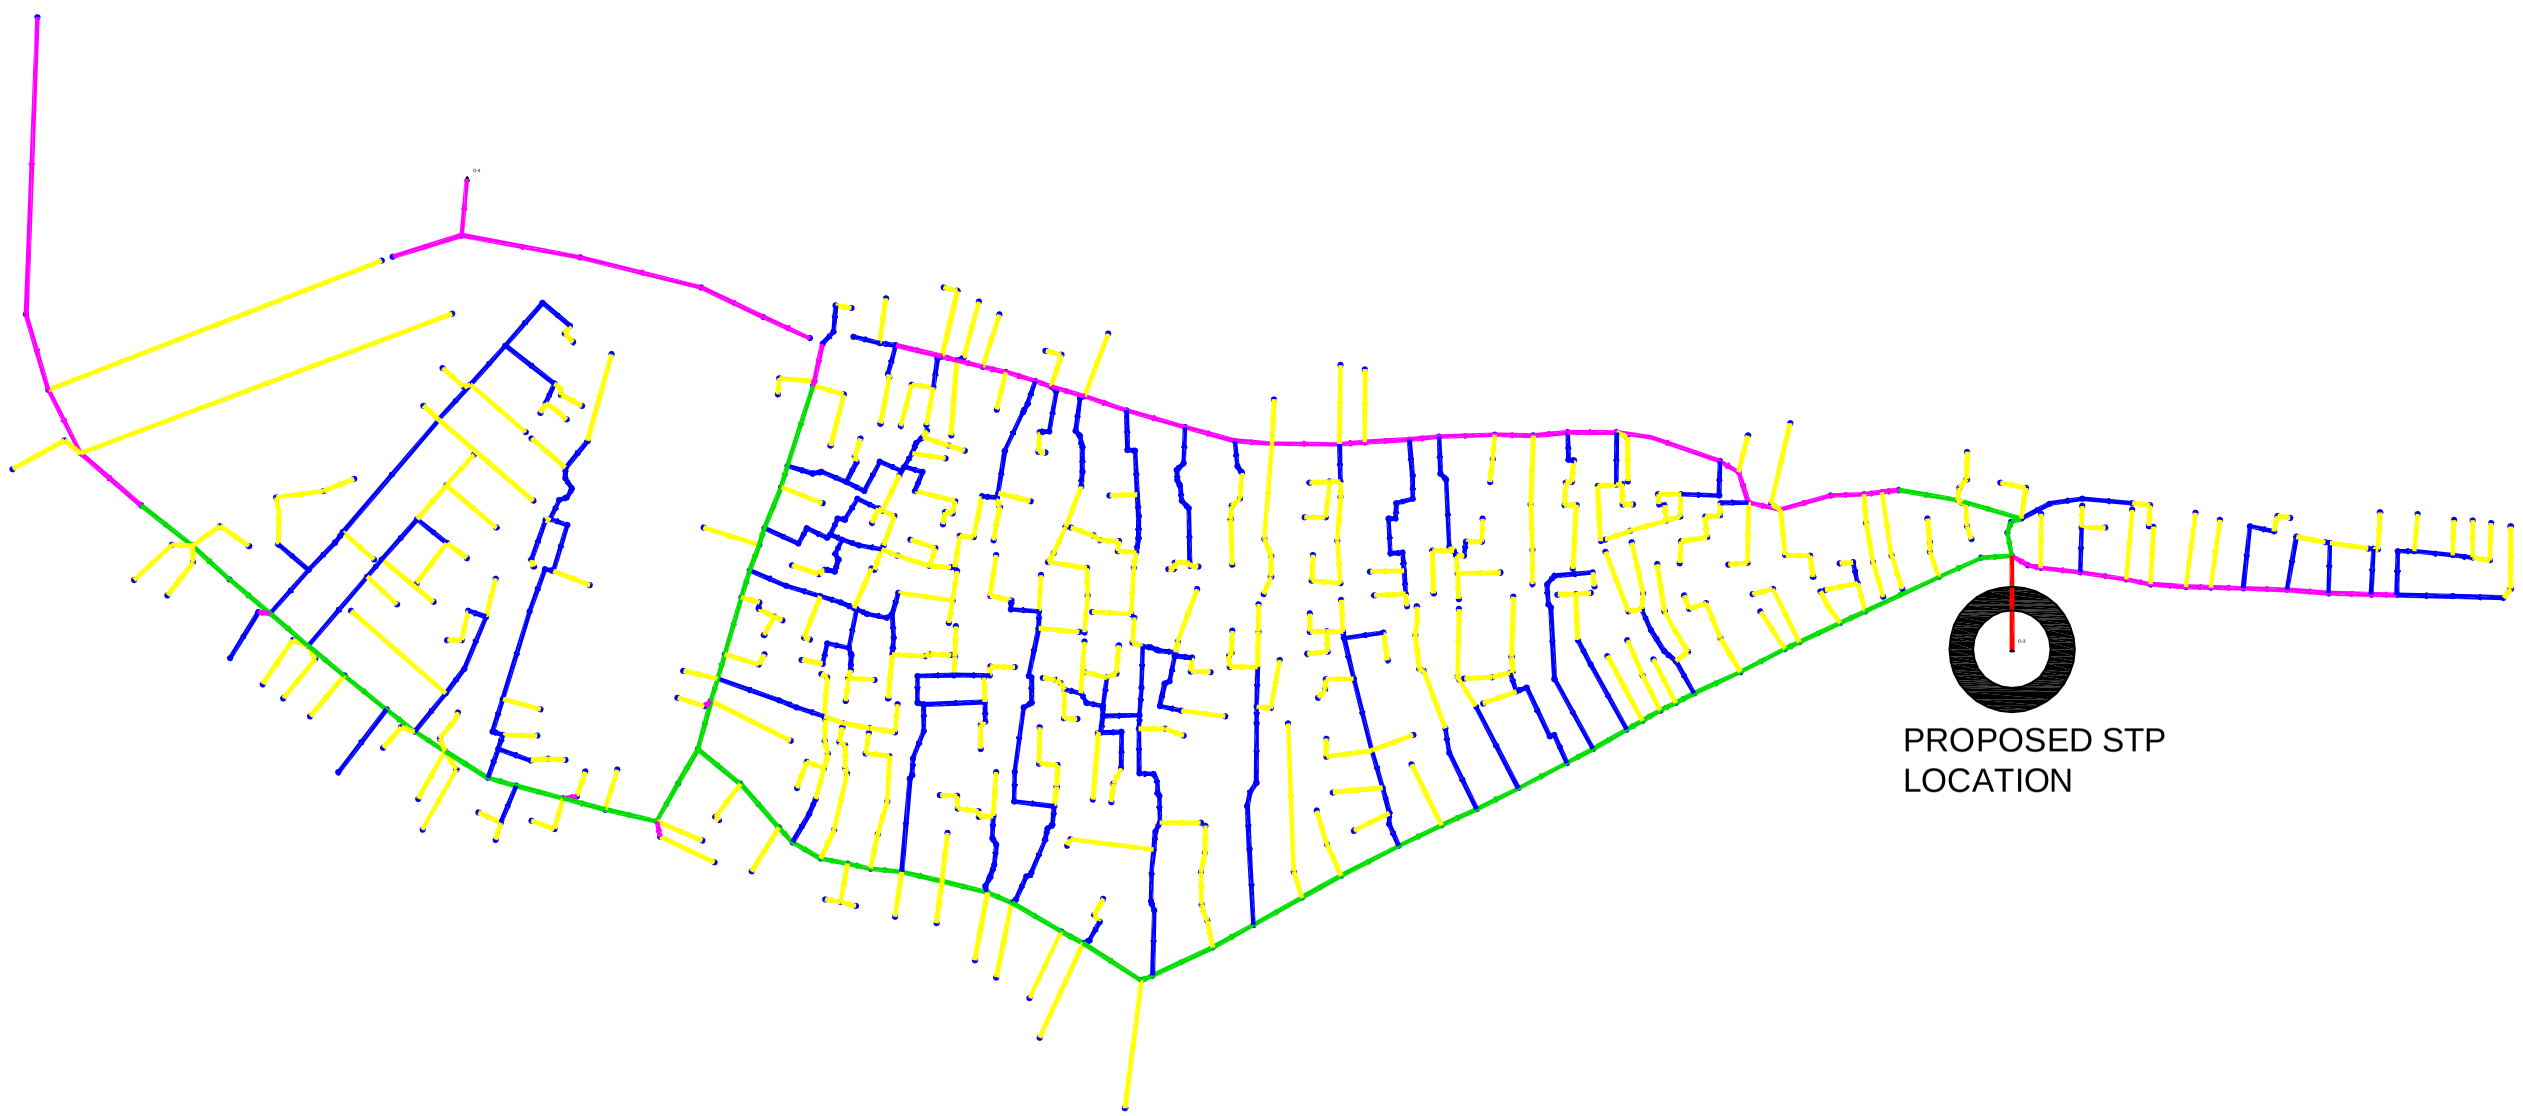

Smart City
MISSION TRANSFORMATION

GENERAL NOTES :

1. ALL SPECIALIST WORKS DETAILS AND ANY DEVIATIONS FROM THIS CONSTRUCTION DRAWINGS, THE CONTRACTOR / SUB-CONTRACTOR ARE TO PROVIDE SHOP DRAWINGS FOR ARCHITECT'S / ENGINEER'S APPROVAL PRIOR TO CONSTRUCTION.
2. ALL DIMENSIONS ARE IN MILLIMETERS AND LEVELS ARE IN METRES UNLESS STATED OTHERWISE.
3. TOC REPRESENTS TOP OF CONCRETE & FFL REPRESENTS FINISHED FLOOR LEVELS.
4. ALL DIMENSIONS SHOWN IN THE DRAWINGS ARE STRUCTURAL / MASONARY DIMENSIONS.
5. ALL ARCHITECTURAL DRAWINGS MUST BE REFERRED IN COORDINATION WITH STRUCTURAL DRAWINGS.
6. THIS DRAWING SHOULD BE READ AND NOT MEASURED.
7. THIS DRAWING IS COPYRIGHT OF EPTISA AND MAY NOT BE COPIED WITHOUT PRIOR WRITTEN CONSENT. THE CONTRACTOR SHALL VERIFY ALL DIMENSIONS ON SITE BEFORE COMMENCING ANY WORK OR SHOP DRAWING. ANY DISCREPANCIES OCCURRING IN THIS DRAWING MUST BE REFERRED TO THE ARCHITECTS BEFORE THE COMMENCEMENT OF ANY WORK.

KEY PLAN

REV:	DESCRIPTION:	BY:	DATE:

CLIENT: KAKINADA SMART CITY CORPORATION LTD
Kakinada Muncipal Corporation
Kakinada, Andhra Pradesh

PMC: EPTISA SERVICIOS DE INGENIERIA S.L
16-23-43/A2, Seven Hills Road,
Pallamraju Nagar, (West) Kakinada 533001
(A.P) India

PROJECT TITLE:
PROPOSED KAKINADA SMART CITY AREA
Kakinada, Andhra Pradesh

DRAWING TITLE:
YETIMOGA - STP LOCATION

NORTH
N

DRAWING NO: KSCCL-EE7-2017-001

ARCHITECT:
REV:
DRAWN BY:
SCALE:

You created this PDF from an application that is not licensed to print to novaPDF printer (http://www.novapdf.com)